



© 2026 TE Connectivity. All Rights Reserved.

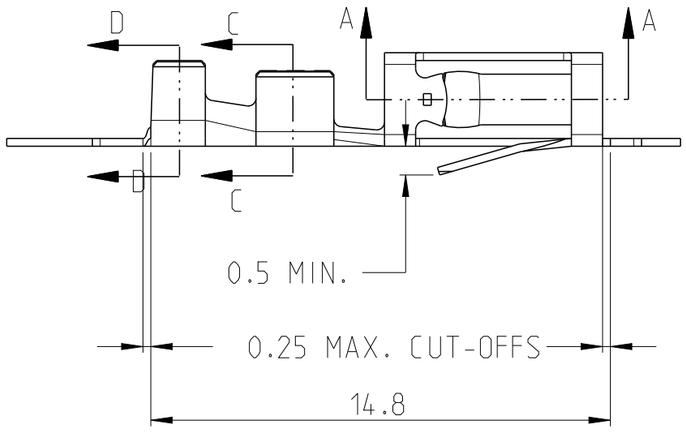

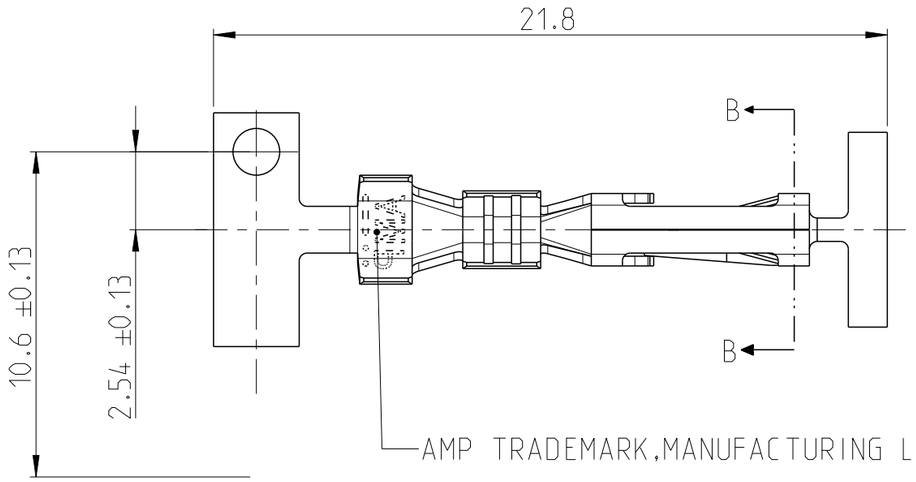


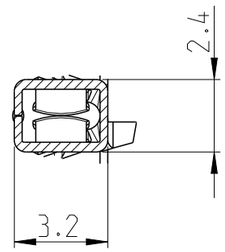


SECTION B-B

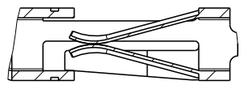

SECTION A-A

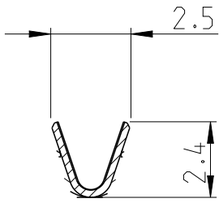

SECTION C-C

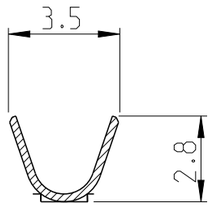

SECTION D-D

REVISIONS					
P	LTR	DESCRIPTION	DATE	DWN	APVD
	N4	PART STATUS UPDATED	15FEB2018	RK	PS
	P	STANDARDIZATION OF PLATING AND SPLICING	13AUG2024	GVP	KJK
	P1	PART STATUS CHANGE TO DISCONTINUANCE	20APR2026	AP	PS

NOTE (NOTES)

1. MATERIAL: PHOSPHOR BRONZE.
2. FINISH: TIN PLATED 0.8 µm ALL OVER EXCEPT FOR CUTTING EDGES
3. FINISH: GOLD PLATED 0.4 µm IN CONTACT AREA AND GOLD FLASH ON REMAINDER EXCEPT FOR CUTTING EDGES (GOLD FLASH IS NOT MANDATORY ON THE PILOTED CARRIER STRIP) OVER 0.8 µm NICKEL.
4. FINISH: GOLD PLATED 1.3 µm IN CONTACT AREA AND GOLD FLASH ON REMAINDER, OVER 0.8 µm NICKEL.
5. FINISH: GOLD PLATED 0.8 µm IN CONTACT AREA AND GOLD FLASH ON REMAINDER, OVER 0.8 µm NICKEL.
6. FOR MINI APPLICATOR P/N 90274-2.
7. FOR HANDTOOL P/N 90274-2.

△8 OBSOLETE PARTS: OBSOLETE CIS STREAMLINING PER D.RENAUD/D.SINISI

9. SPLICING - MAXIMUM 1 LOOSE END PER REEL IS ALLOWED.

△10 SUPERSEDED BY 280621-2

	NOTES 1 & 5	~~181299-6~~	280621-6 △10
OBSOLETE	NOTES 1 & 4	~~181299-4~~	~~280621-4~~ △8
	NOTES 1 & 3	181299-2	280621-2
	NOTES 1 & 2	181299-1	280621-1
	MATL. & FINISH	LOOSE PIECE PART MATERIAL, NOTE 7	STRIP PART NUMBER, NOTE 6

INS. DIA. RANGE	WIRE RANGE
1.8-2.3 mm	0.32-0.9 mm^2 (22-18 AWG)

CUSTOMER DWG. FOR REFERENCE ONLY

THIS DRAWING IS UNPUBLISHED | RELEASE FOR PUBLICATION 19

THIS DRAWING IS A CONTROLLED DOCUMENT.

DIMENSIONS: mm

TOLERANCES UNLESS OTHERWISE SPECIFIED: ±0.3
0 PLC ±-
1 PLC ±-
2 PLC ±-
3 PLC ±-
4 PLC ±-
ANGLES ±2°

MATERIAL: -
FINISH: -

DWN G. CAMPIA 01JUN1989
CHK -
APVD -
PRODUCT SPEC 108-20026
APPLICATION SPEC 114-20040
WEIGHT -

TE Connectivity

NAME AMPMODU I REC. CONTACT, STD. PRESSURE, C.O.S.I.

SIZE	CAGE CODE	DRAWING NO	RESTRICTED TO
A3	00779	C-280621	-

CUSTOMER DRAWING | SCALE 5:1 | SHEET 1 OF 1 | REV P1